


2026 SIDEWALK REPAIRS

PROJECT NUMBER: PW-2025-02
JANUARY 2, 2026



TOWN OF TYRONE
950 SENOIA ROAD
TYRONE, GA 30290
770-487-4038

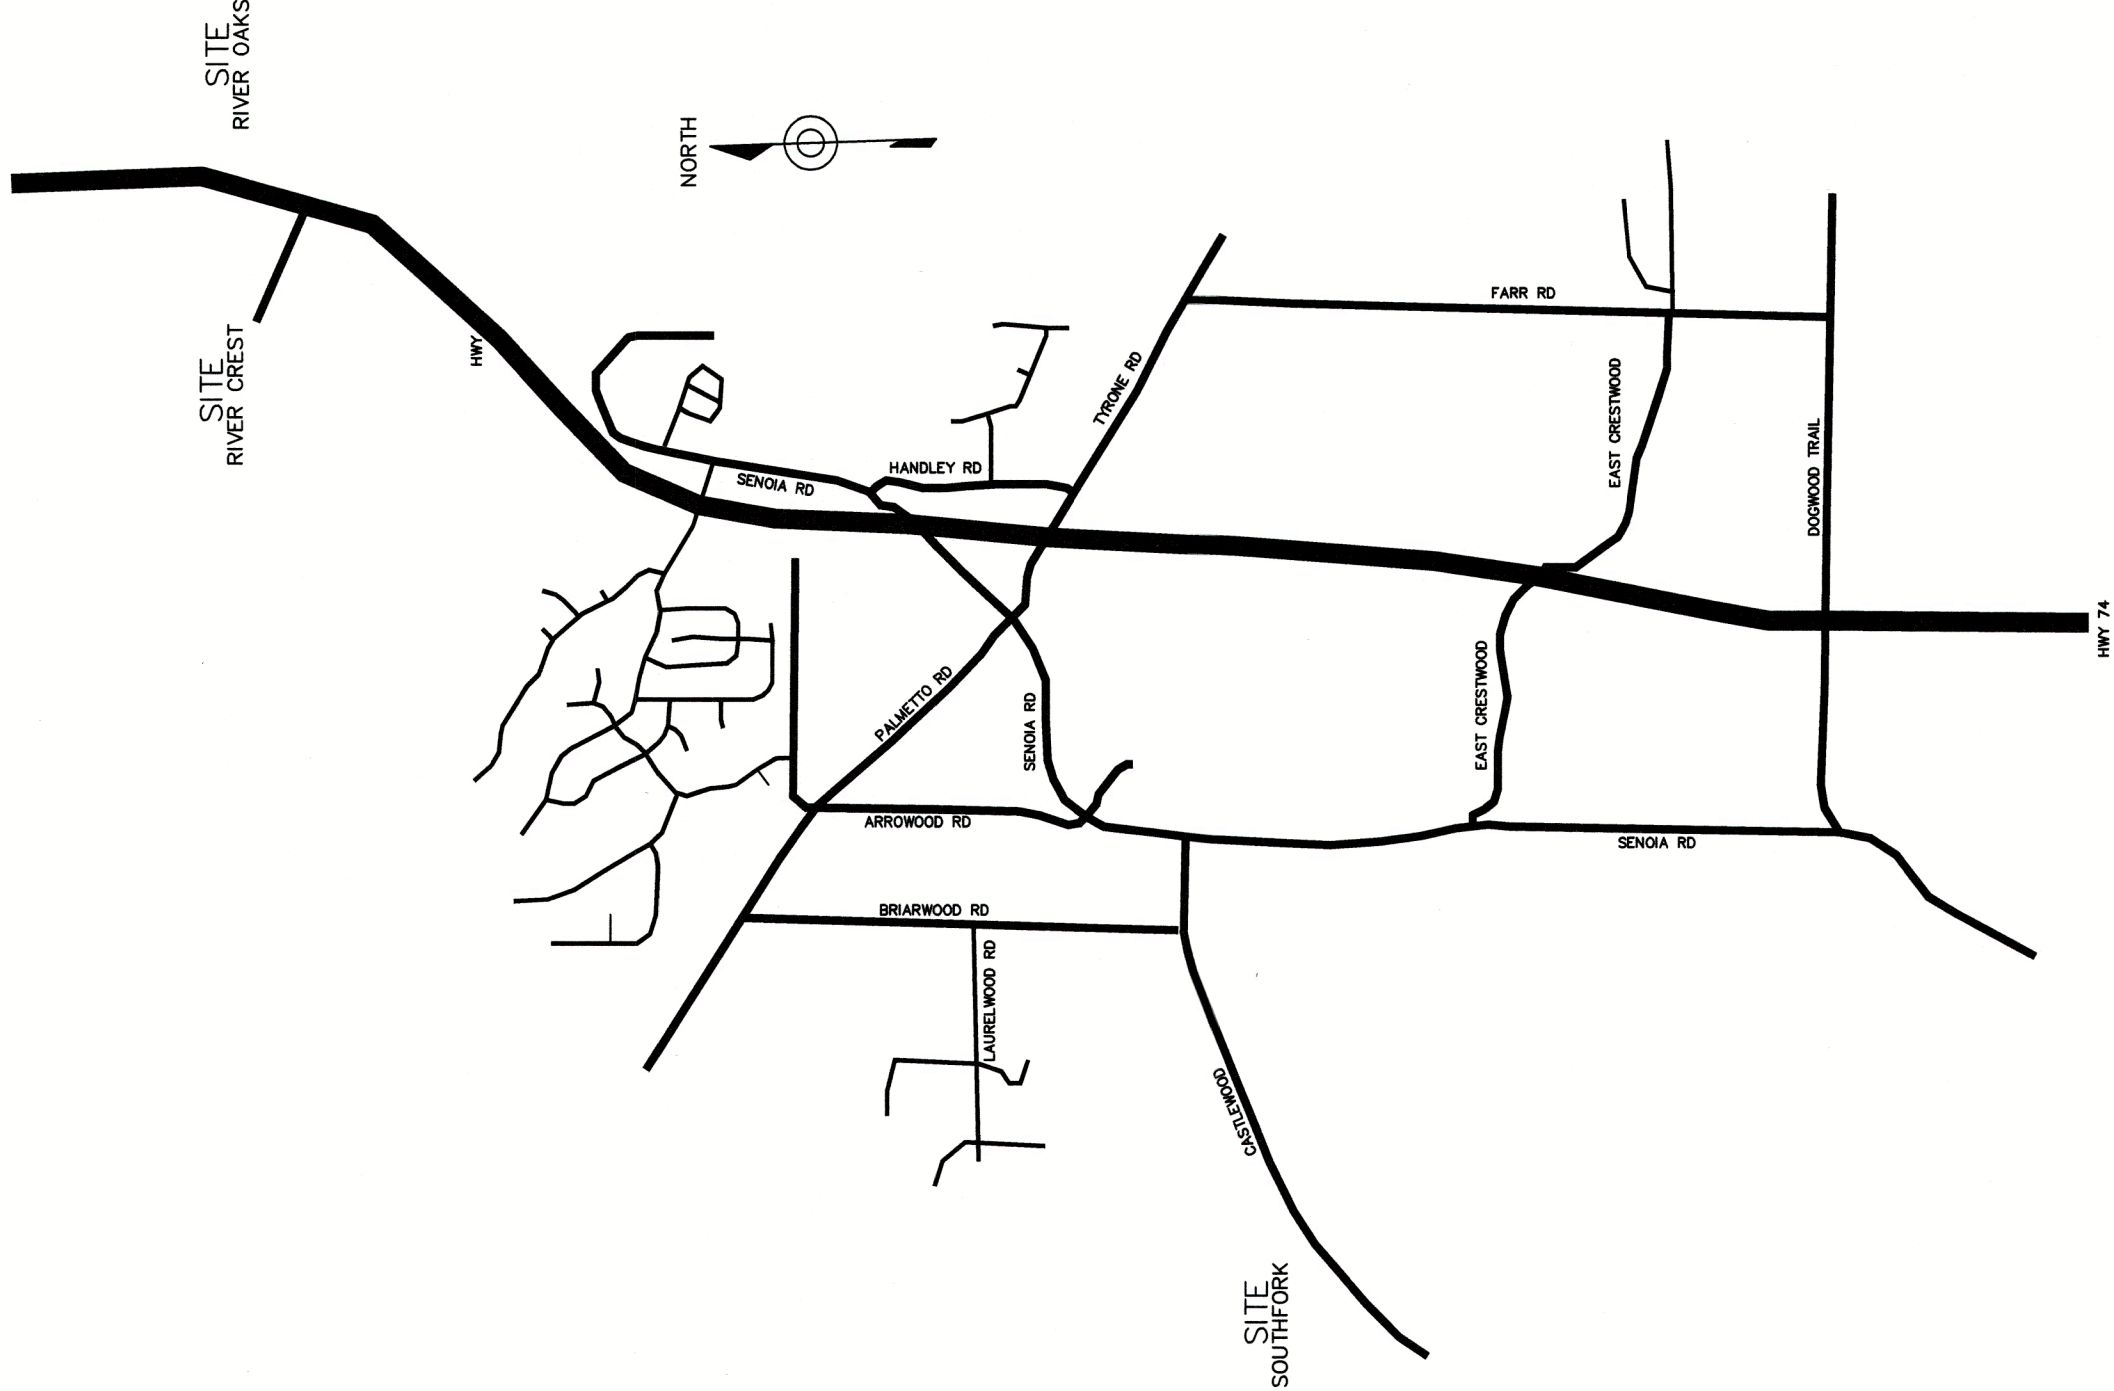


VICINITY MAP

DRAWING INDEX


TITLE SHEET

C101	SOUTHFORK SIDEWALK PLANS
C102	RIVER CREST SIDEWALK PLANS -1
C103	RIVER CREST SIDEWALK PLANS -2
C104	SIDEWALK DETAILS & SCHEDULE


BEFORE DIGGING IN
GEORGIA
CALL 811

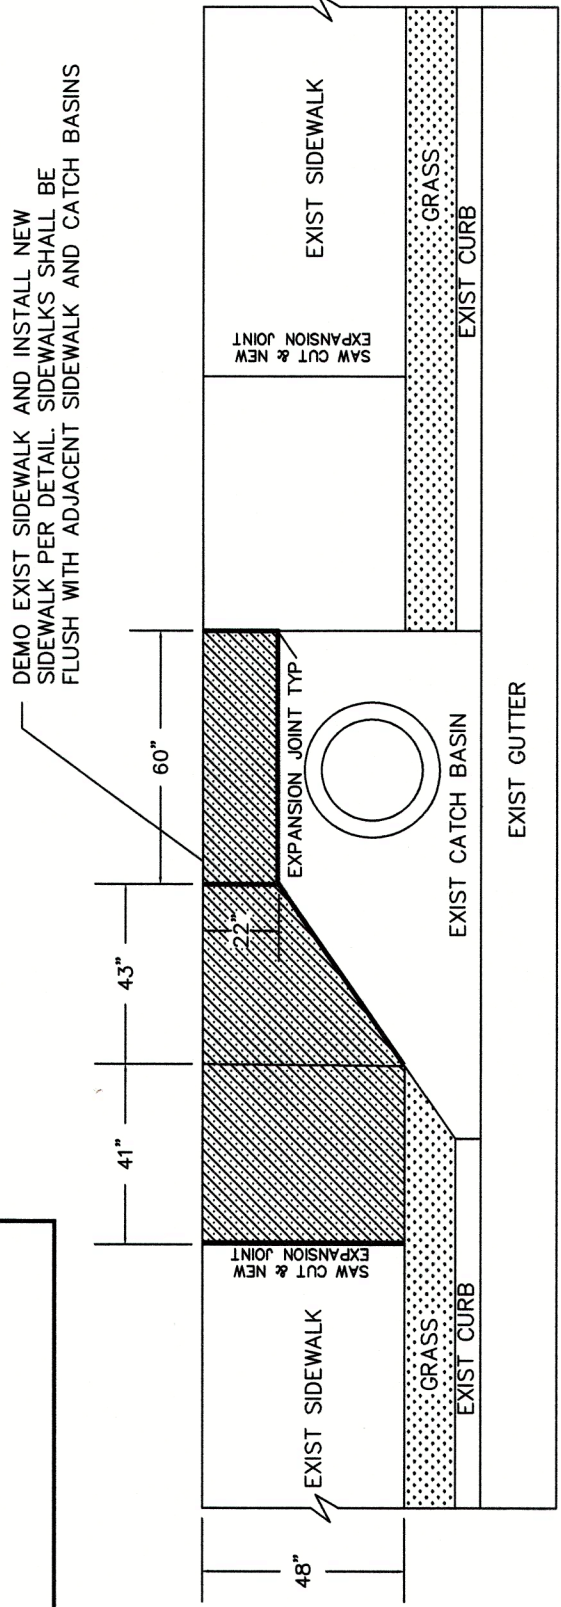


SIDEWALK REPAIR 115 PARK HAVEN
NTS

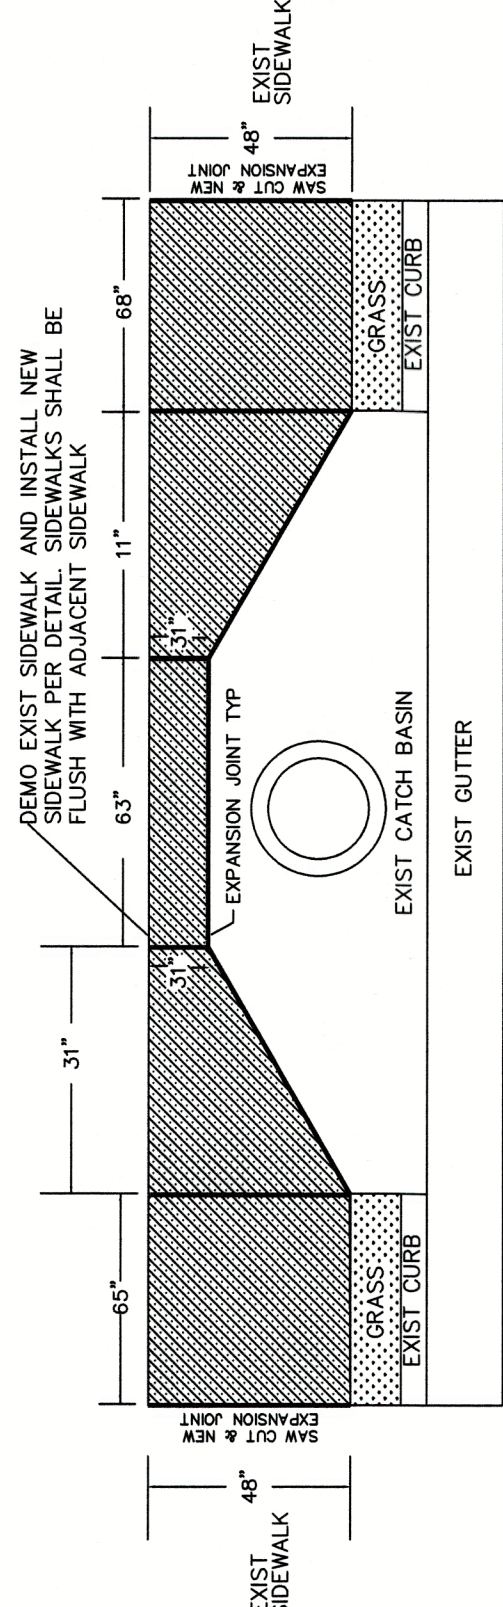


SIDEWALK REPAIR 235 STONEWYCK
NTS

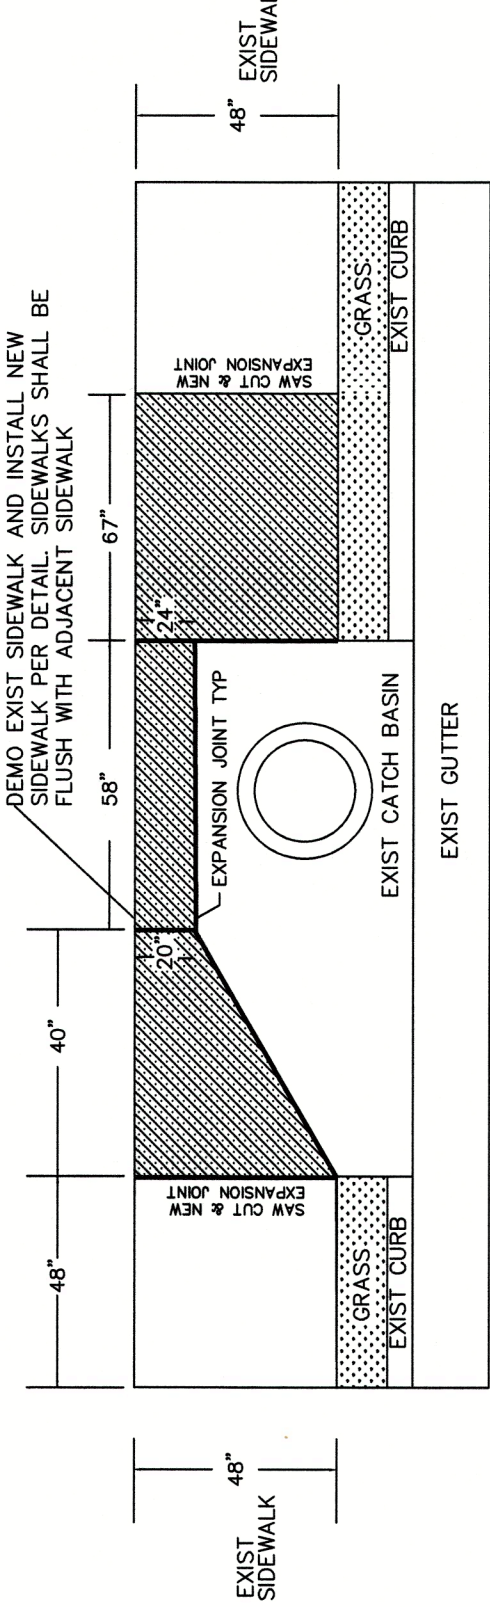


SIDEWALK REPAIR 235 STONEWYCK @ EDENBERRY
NTS

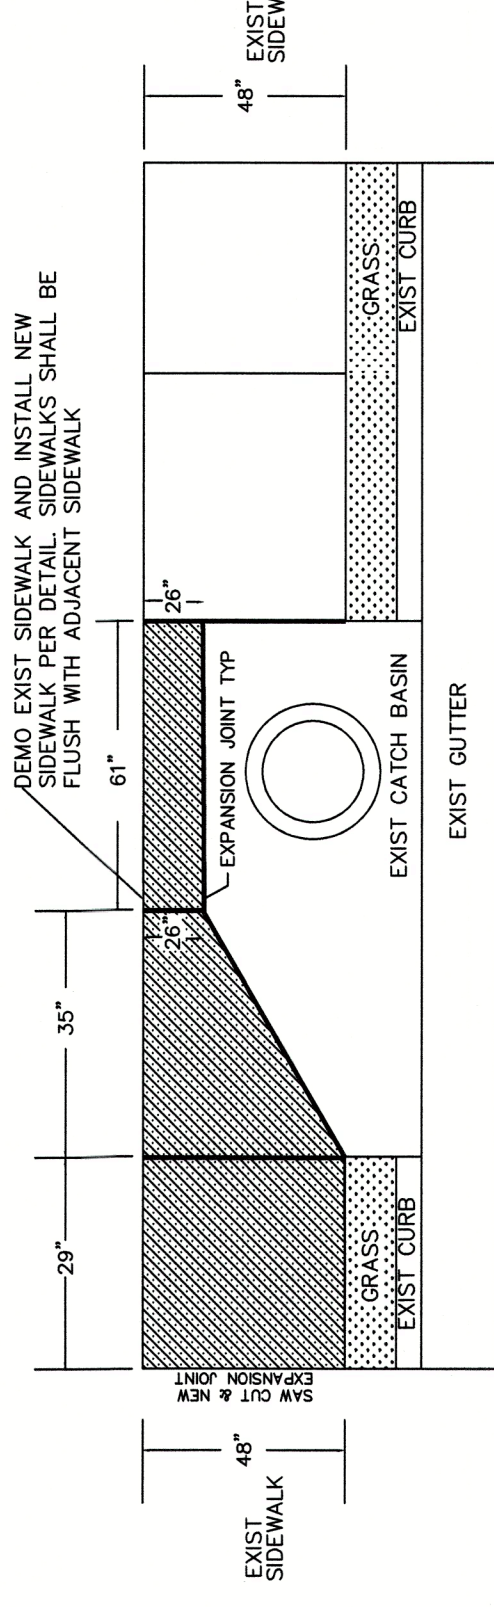


SIDEWALK REPAIR 450 STONEWYCK
NTS

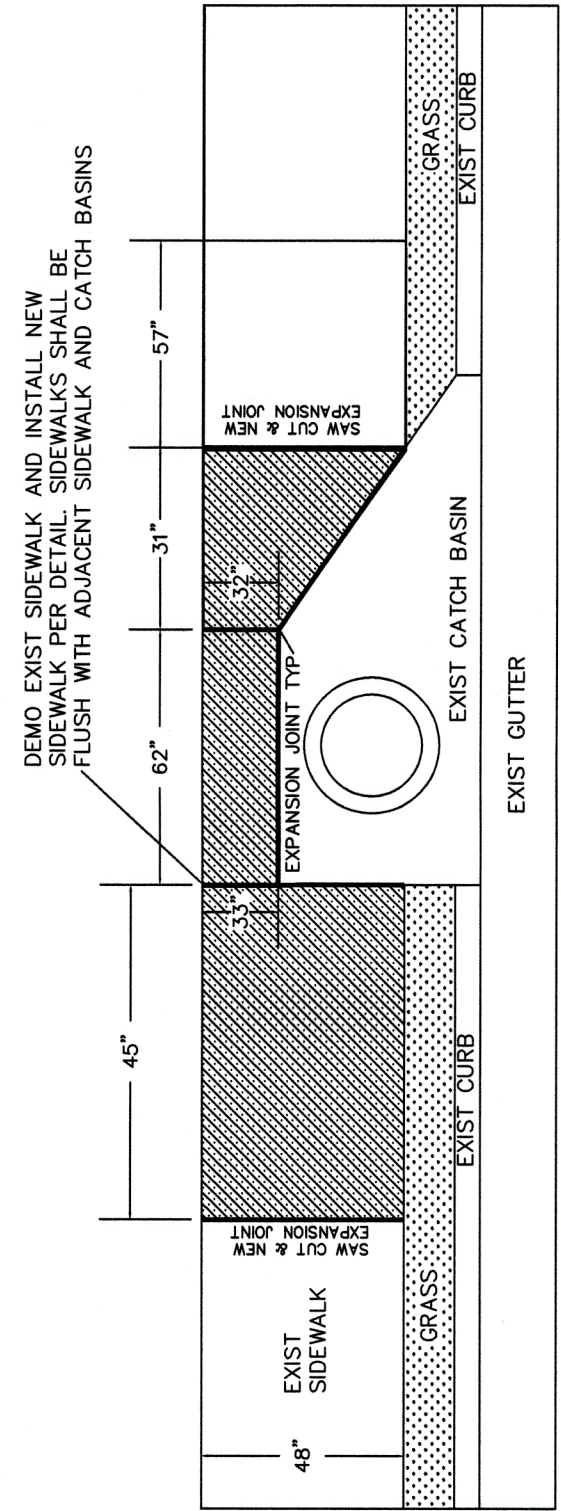


SIDEWALK REPAIR 100 PARK HAVEN @ LAURELMONT
NTS

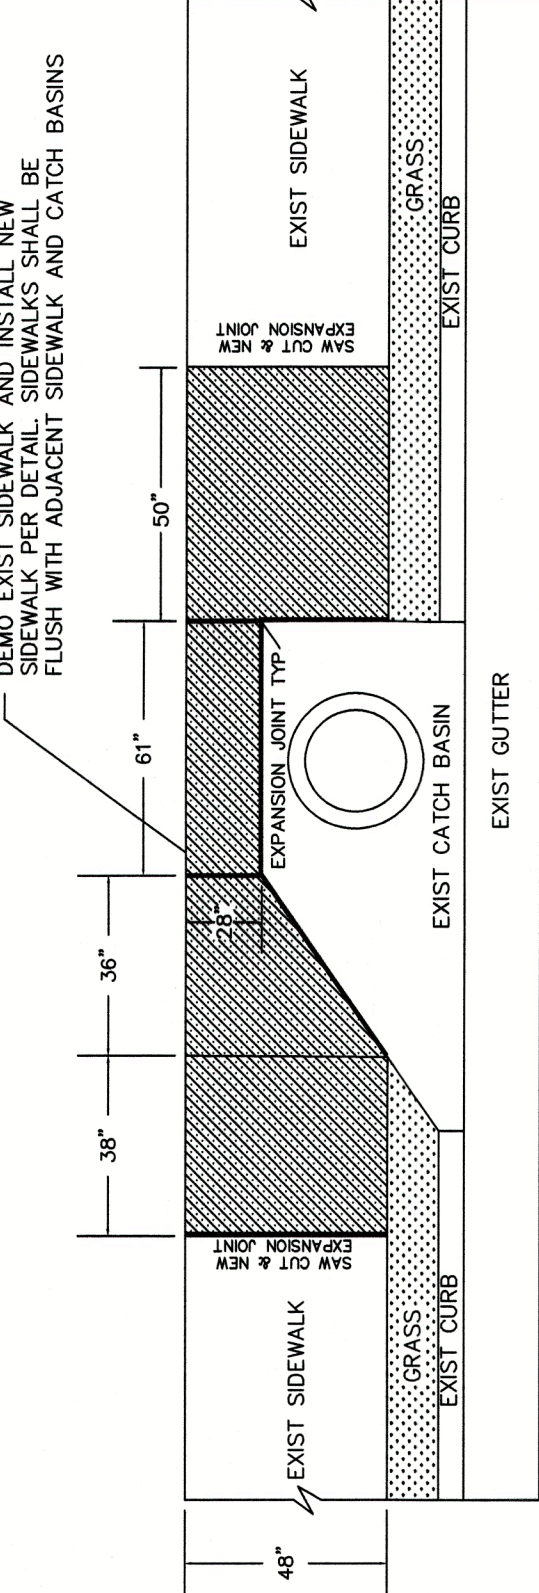


SIDEWALK REPAIR 120 EDENBERRY
NTS

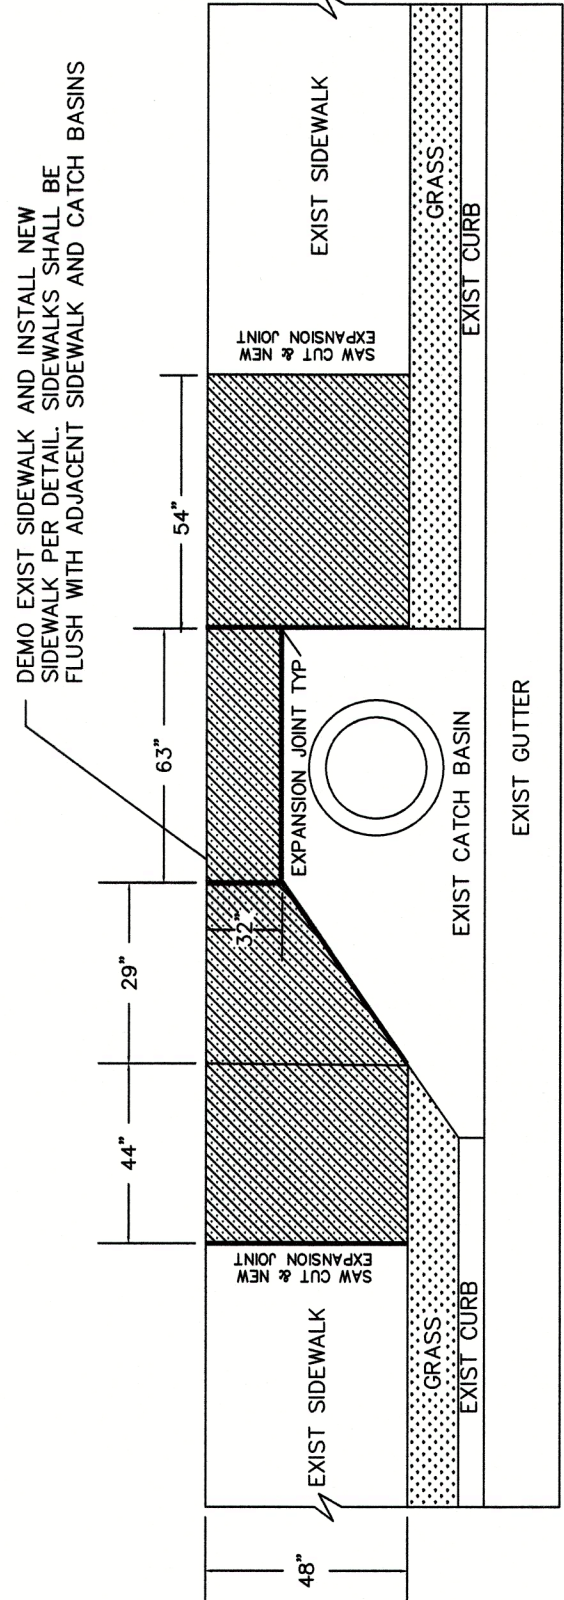


SIDEWALK REPAIR 230/240 PARK HAVEN
NTS

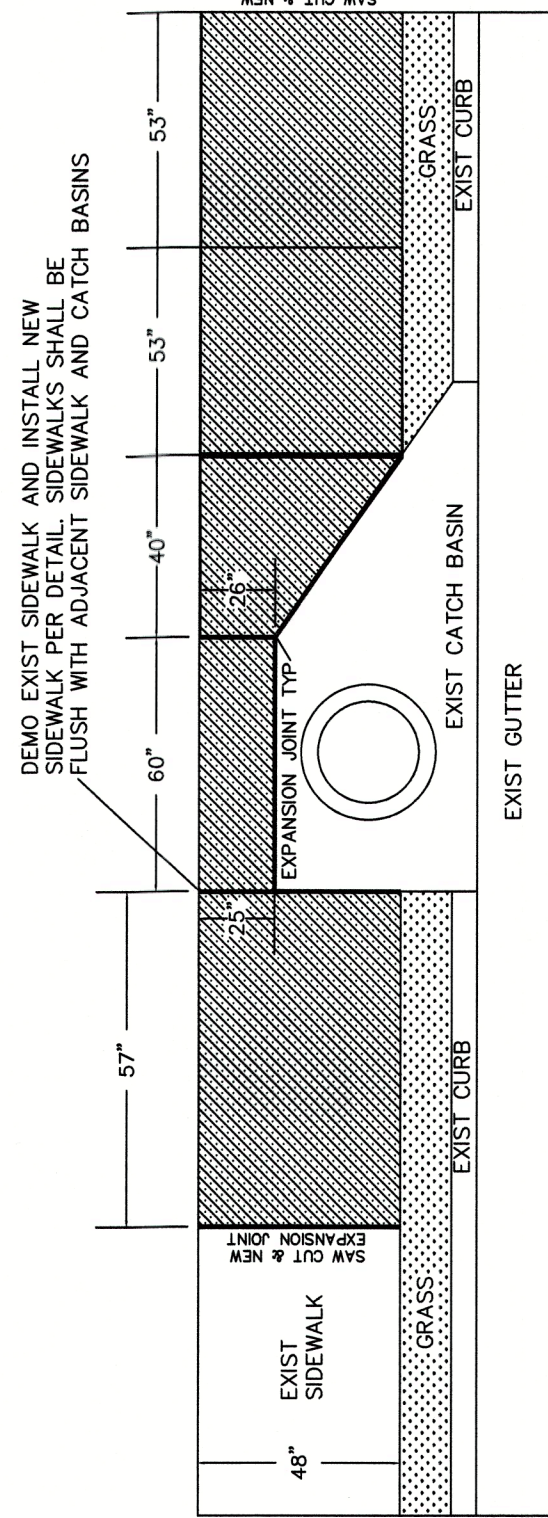


SIDEWALK REPAIR 110 PARK HAVEN
NTS

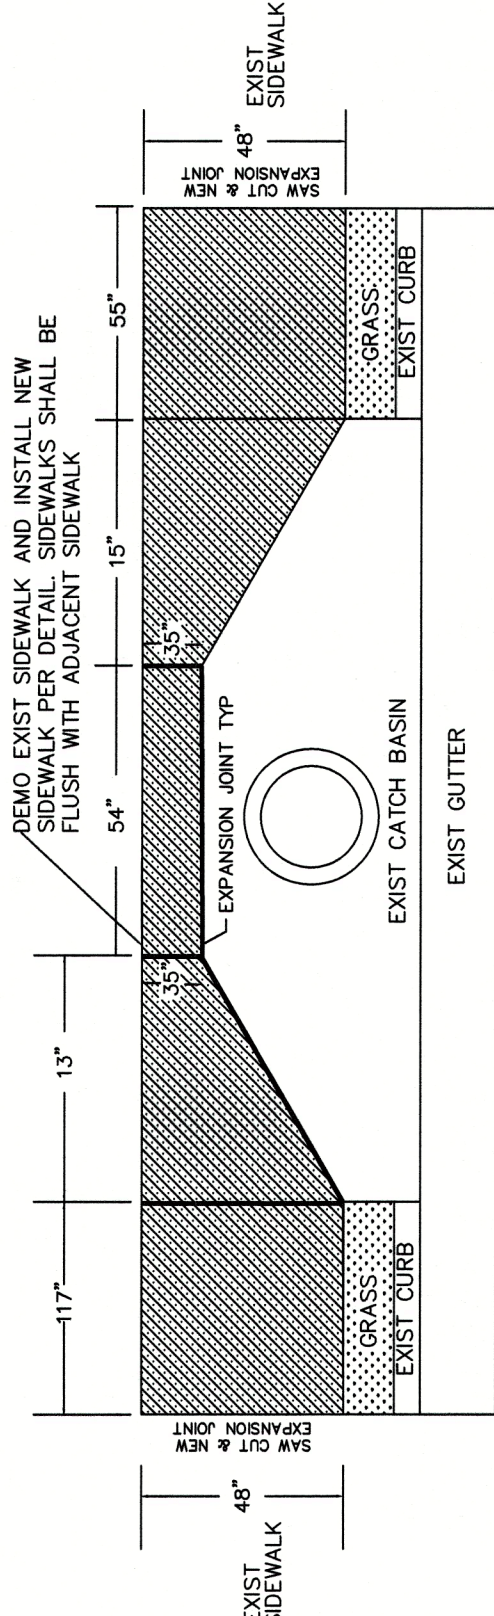


SIDEWALK REPAIR 160 PARK HAVEN
NTS

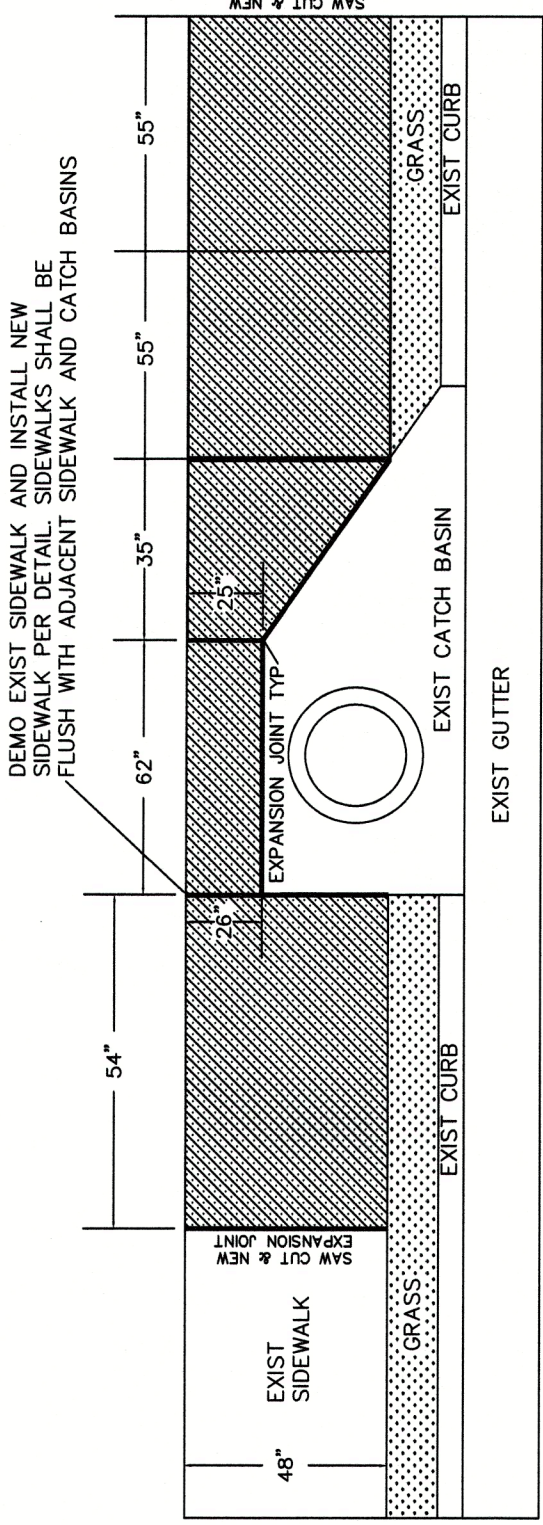


SIDEWALK REPAIR 235 LAURELMONT
NTS

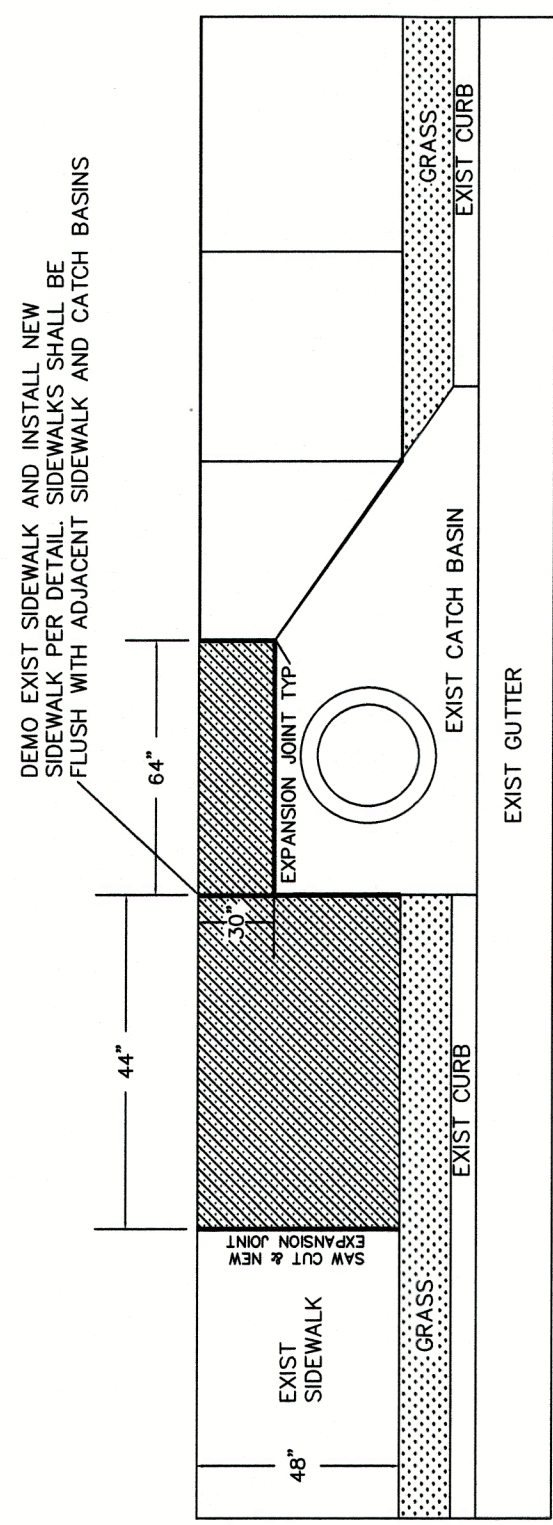


SIDEWALK REPAIR 405 PARK HAVEN
NTS

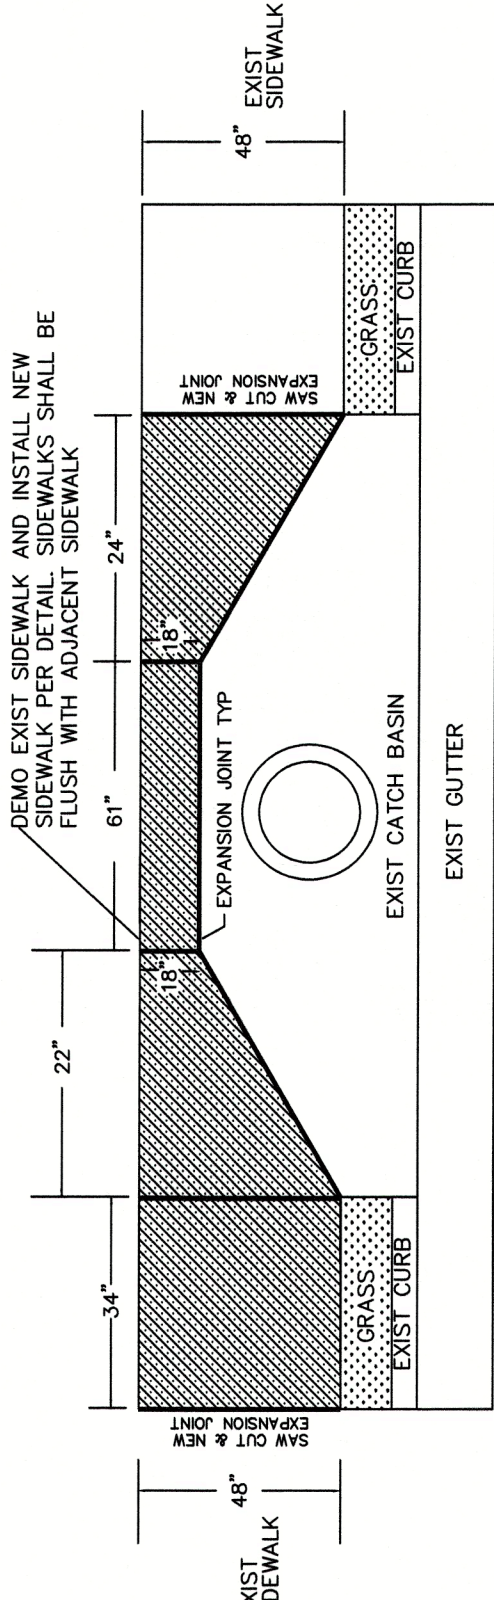

SIDEWALK REPAIR 220/230 BEXLEY
NTS

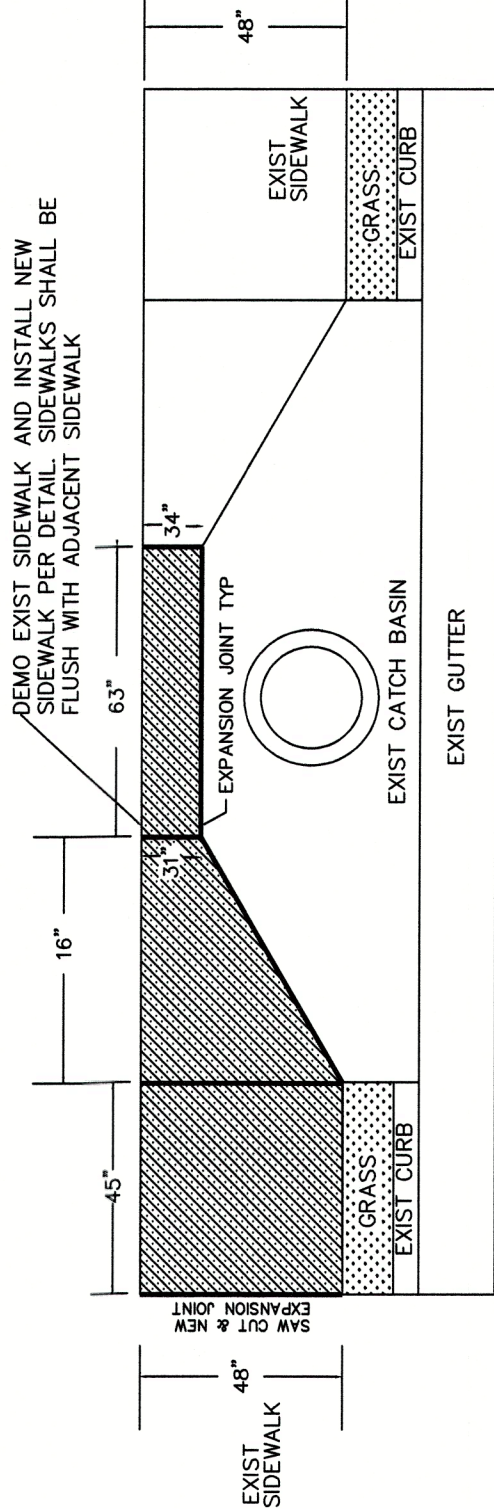

SIDEWALK REPAIR ACROSS ROAD FROM 140 CALVERTON
NTS

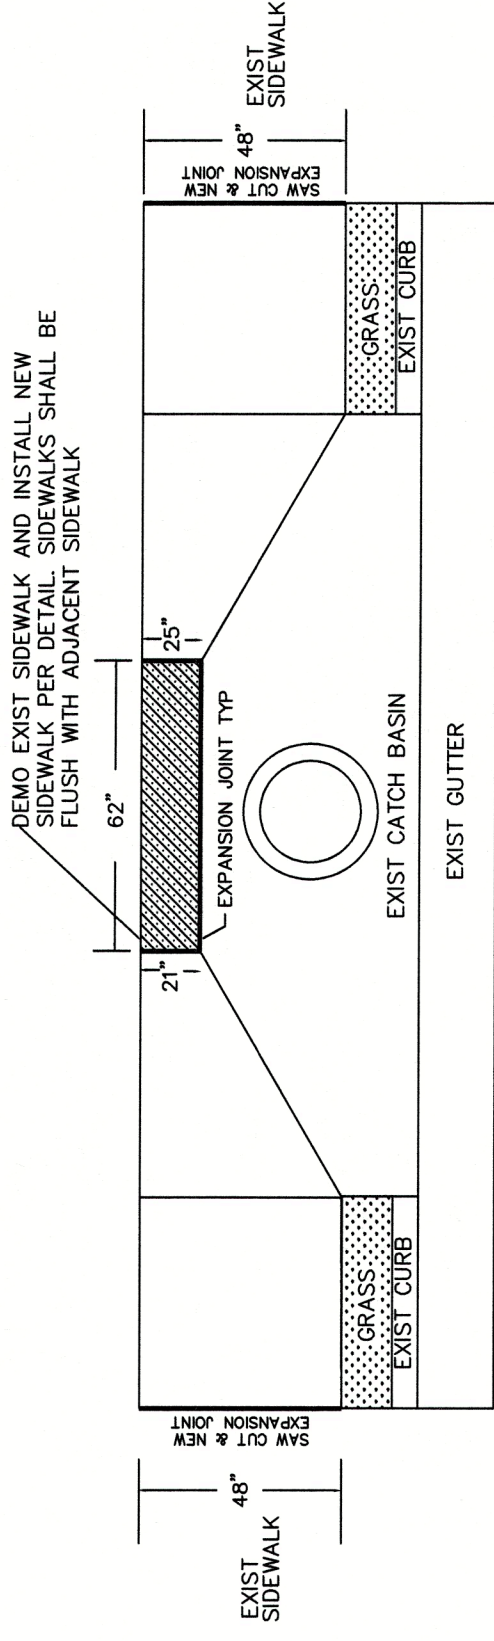

SIDEWALK REPAIR 165 DELAMERE
NTS

TOWN OF TYRONE
950 SENOIA ROAD
TYRONE, GA 30290
770-487-4038

2026 SIDEWALK REPAIRS
PW-2026-02
TOWN OF TYRONE

Project Name	Location
Summary	Project No.
Date	By
No.	
Sheet Title	Sheet No.
Scale	AS NOTED
Designed by	SAL
Drawn by	SAL
Sheet No.	C102
Date	JANUARY 2, 2026
Revision	2016 SIDEWALK REPAIRS

SOUTHFORK AND
RIVER CREST
SUBDIVISIONS
PLANS - 1

RIVER CREST
SIDEWALK
PLANS - 1

BEFORE DIGGING IN
GEORGIA
CALL 811

Project Name

SOUTHFORK AND RIVER CREST SUBDIVISIONS

Project No.

PW-2026-02

Location

TOWN OF TYRONE

Summary

2026 SIDEWALK REPAIRS

Date

By

Sheet

1 of 2

Sheet Title

RIVER CREST SIDEWALK PLANS - 2

Scale

AS NOTED

Designed by

SAL

Drawn by

SAL

Sheet No.

C103

Date

JANUARY 2, 2026

Revised


2015 SIDEWALK REPAIRS

TOWN OF TYRONE


950 SENOIA ROAD

TYRONE, GA 30290


770-487-4038

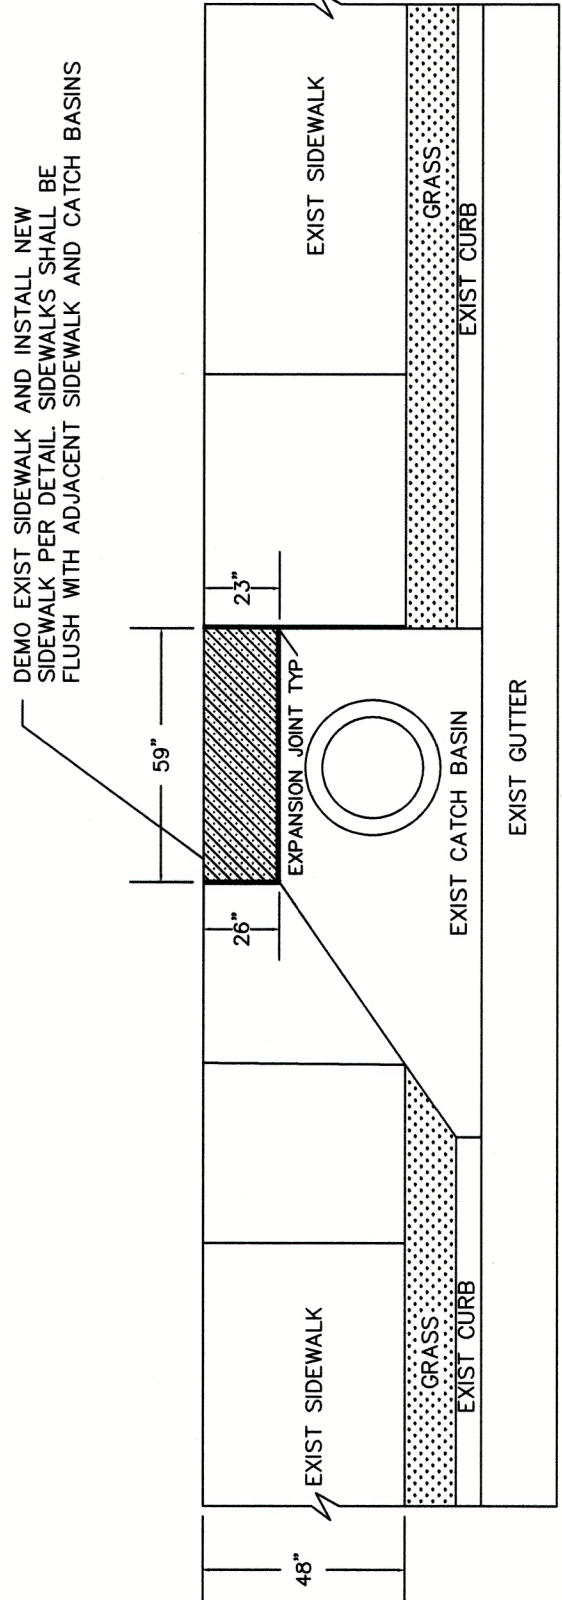


SIDEWALK REPAIR 325 PARK HAVEN
NTS

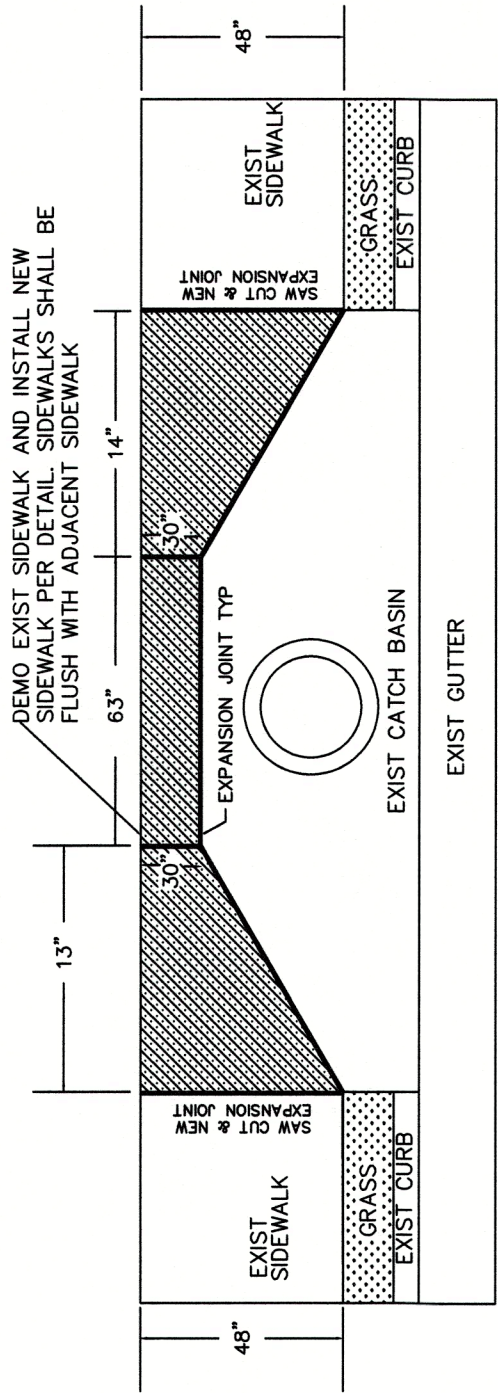

SIDEWALK REPAIR 475 CALVERTON
NTS

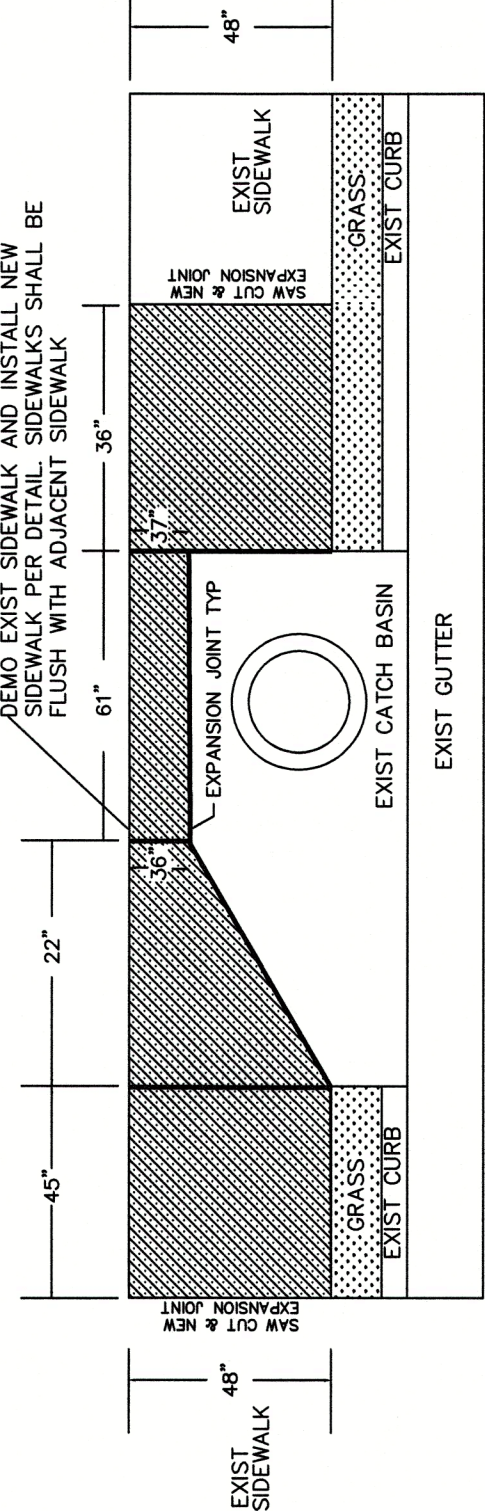


SIDEWALK REPAIR 105 DELAMERE
NTS

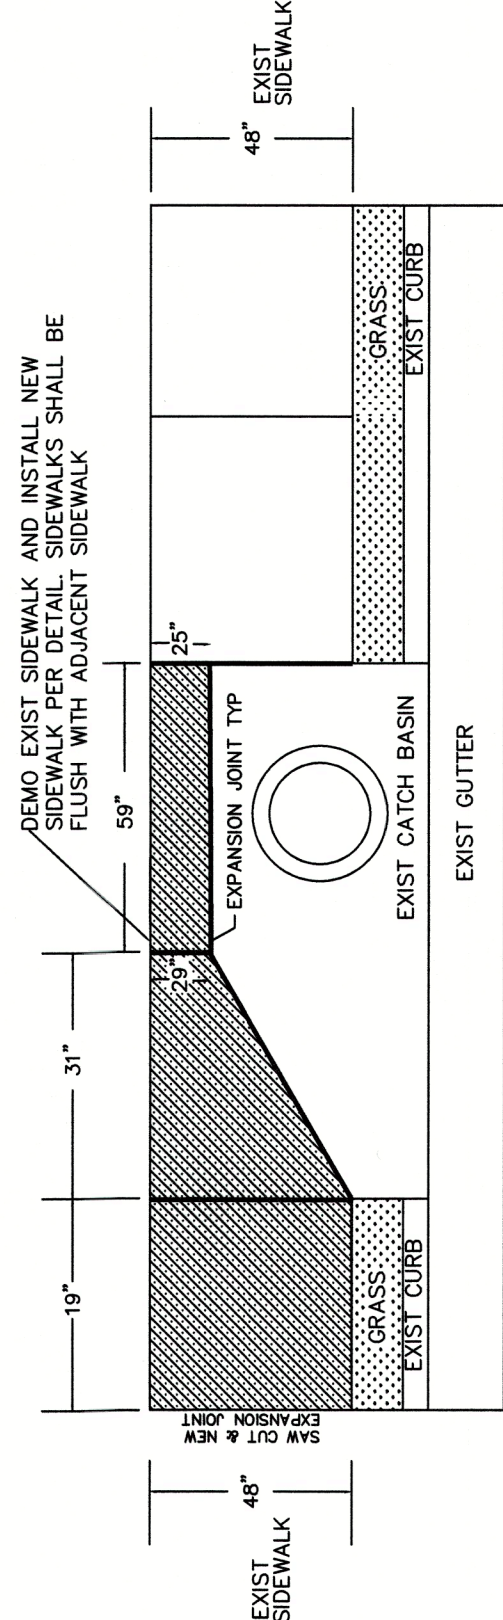


SIDEWALK REPAIR 150/160 HOLLY PARK
NTS


VERIFY DIMENSIONS AND PRIORITY Does it exist

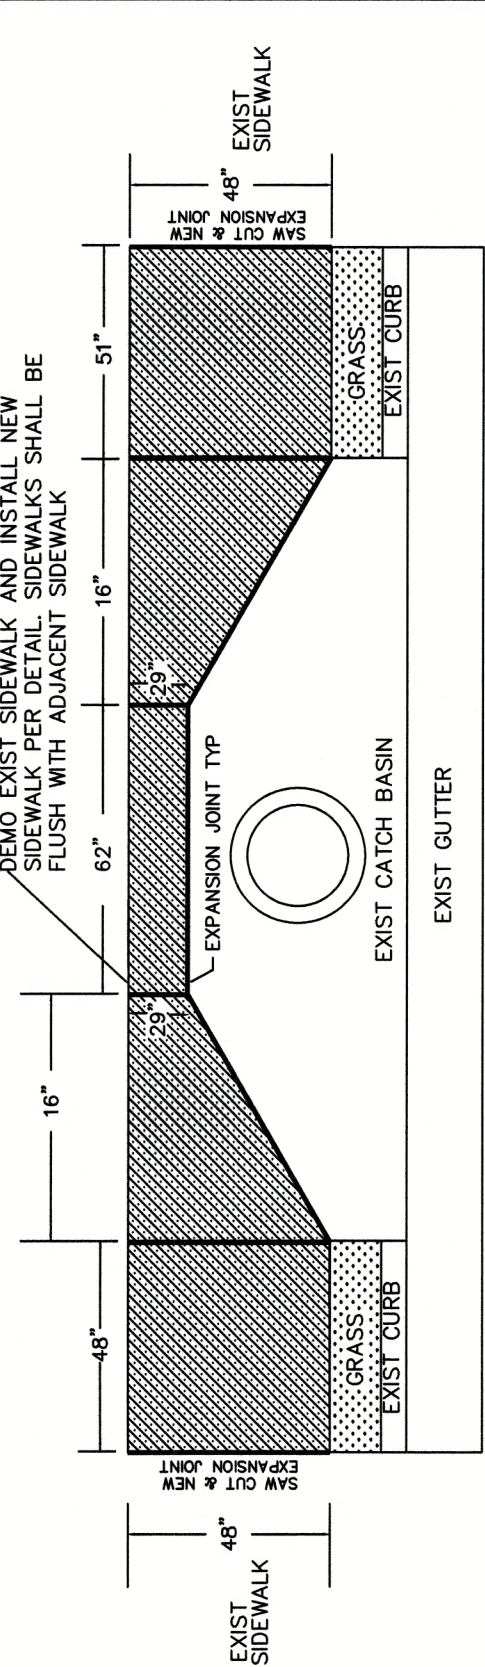


SIDEWALK REPAIR 225 STONEWYCK
NTS

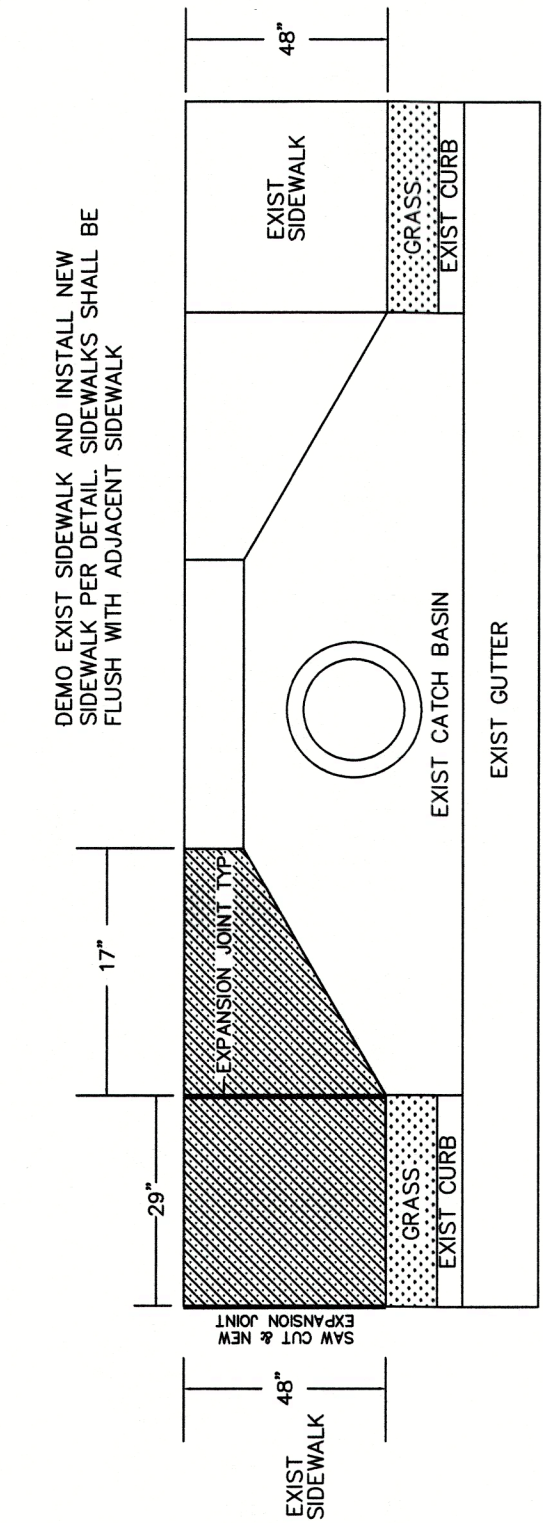


SIDEWALK REPAIR 230 CALVERTON
NTS

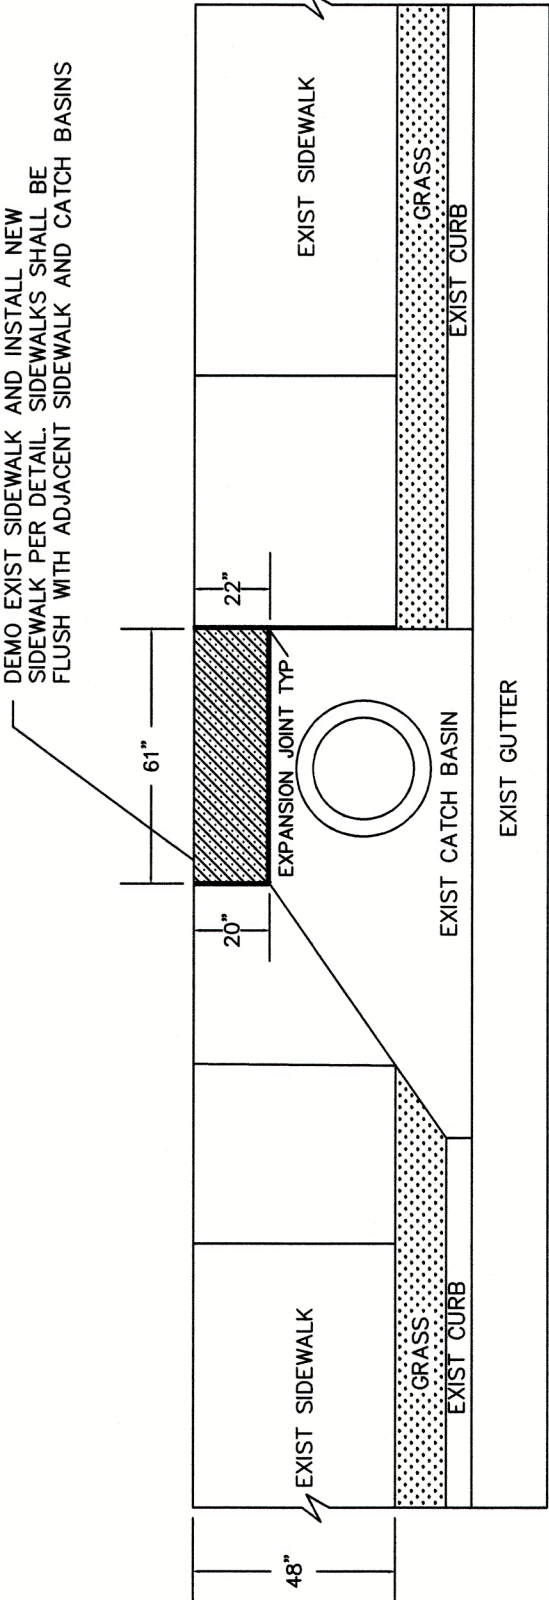


SIDEWALK REPAIR 310 PARK HAVEN
NTS

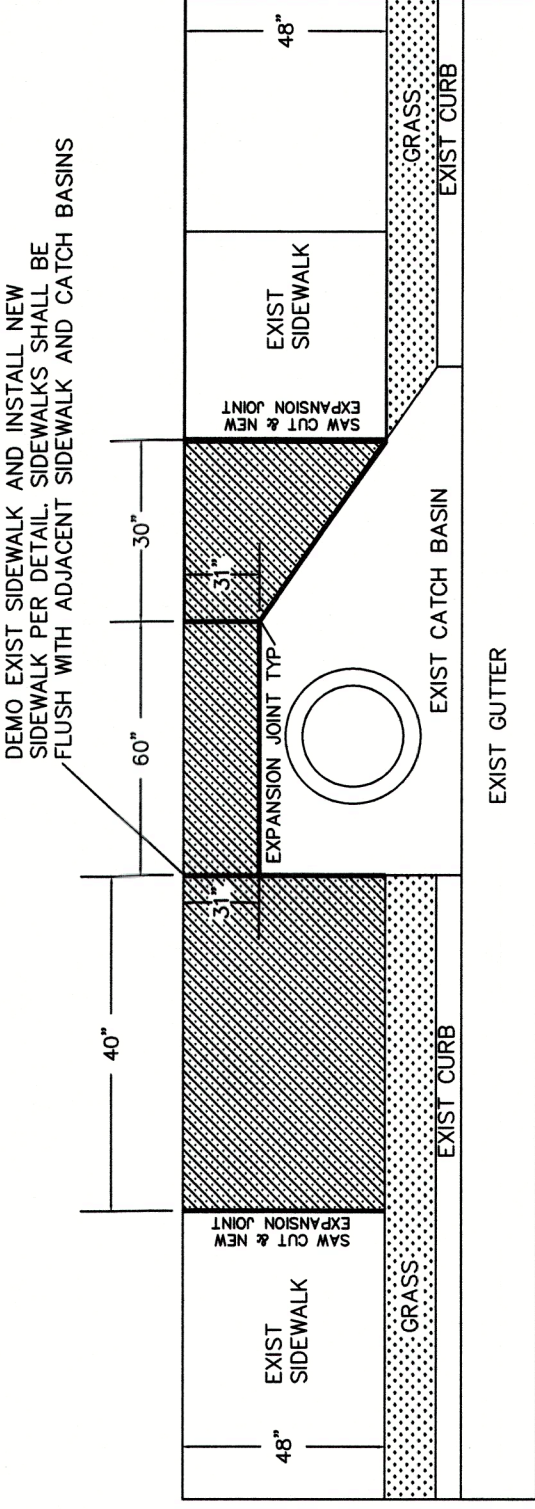


SIDEWALK REPAIR 285 PARKHAVEN
NTS

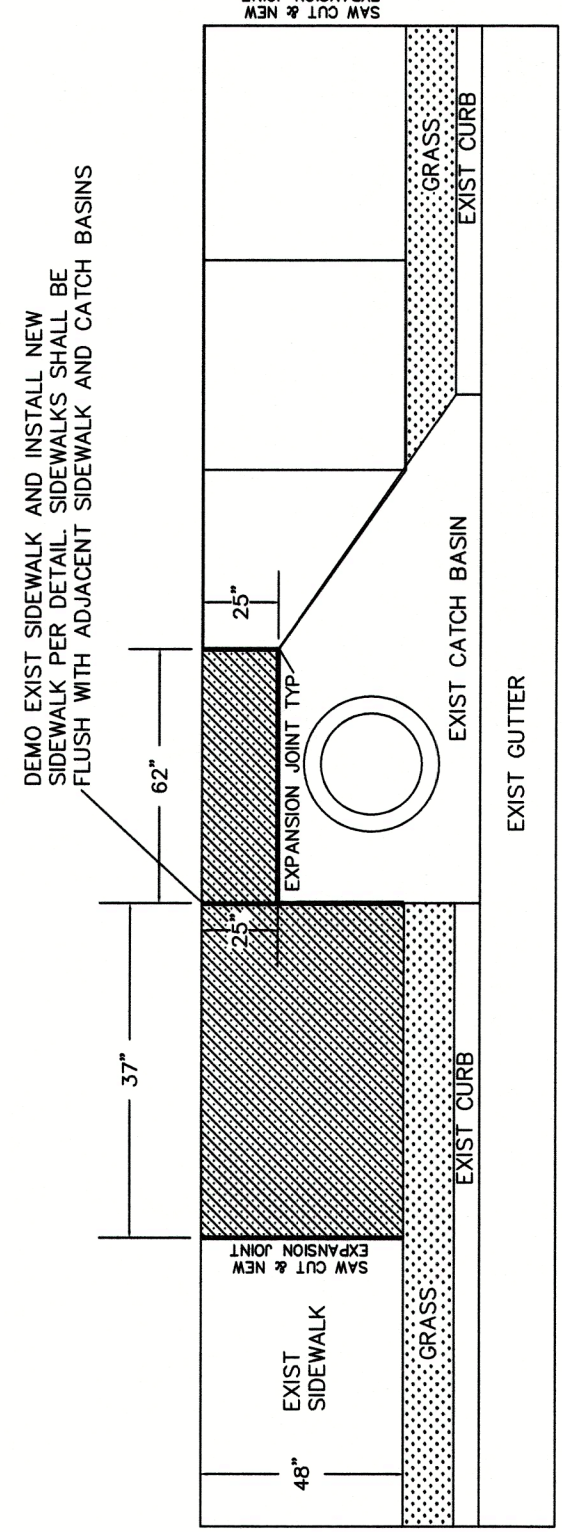


SIDEWALK REPAIR 455 PARK HAVEN
NTS

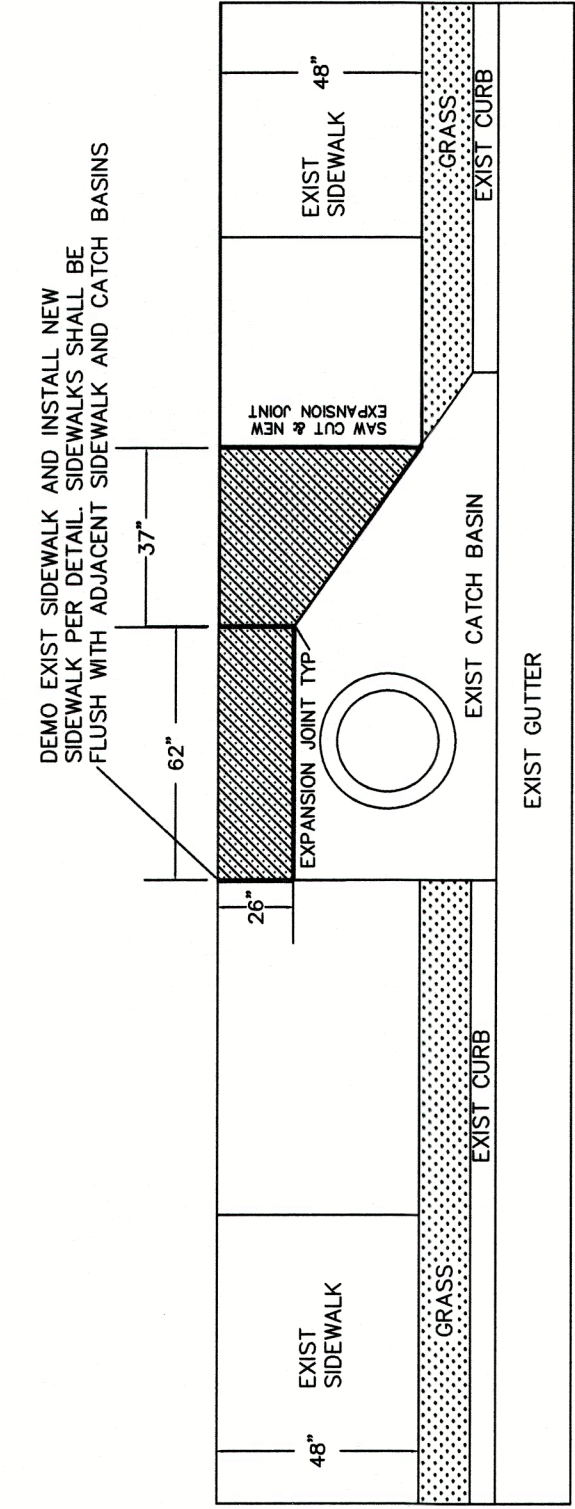


SIDEWALK REPAIR 405 PARKHAVEN
NTS

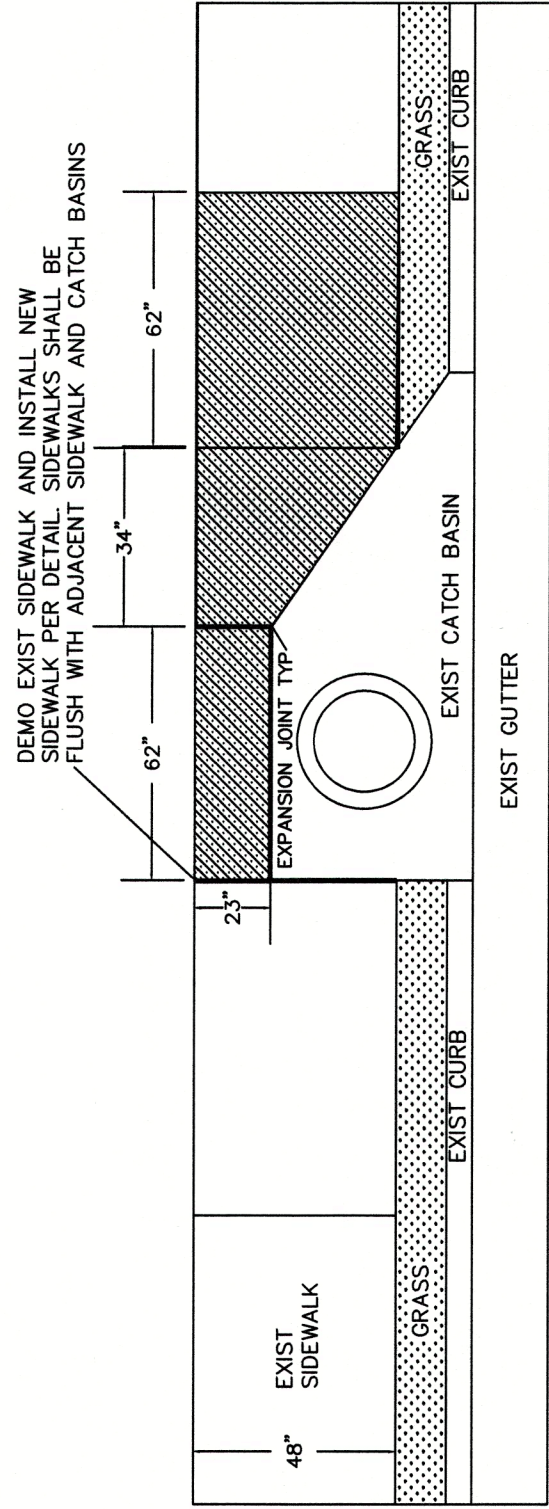

SIDEWALK REPAIR 100 BROOKMONT
NTS

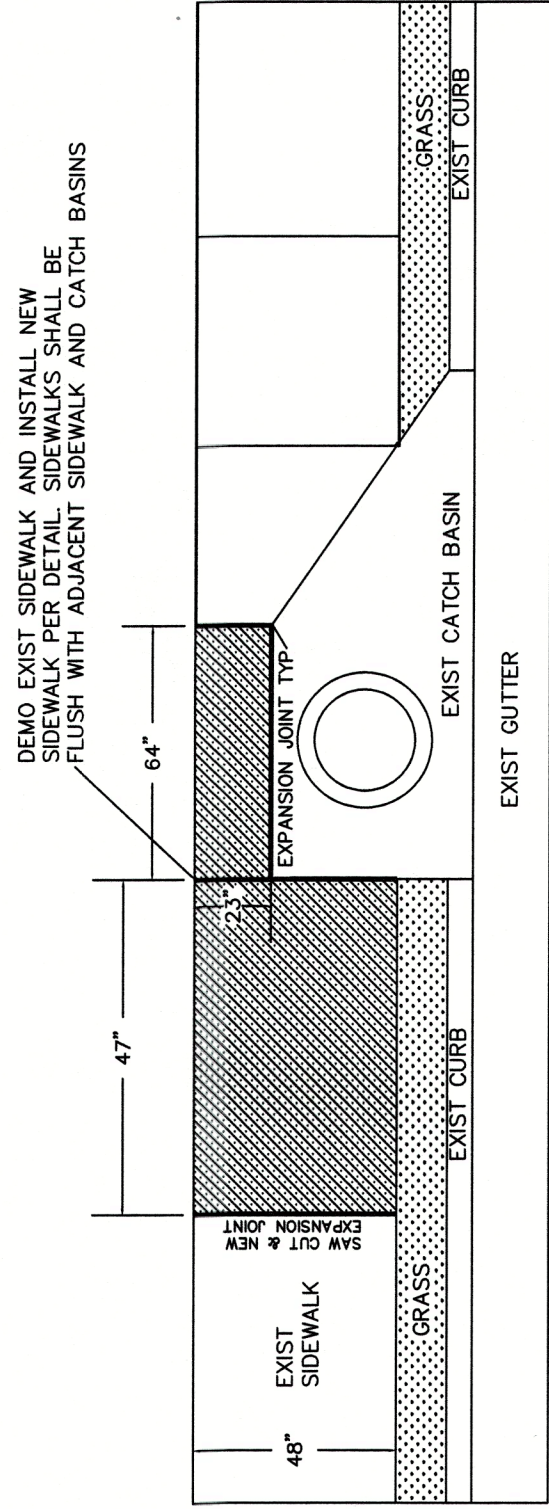

SIDEWALK REPAIR ACROSS ROAD FROM 115 WILLOWBROOK
NTS

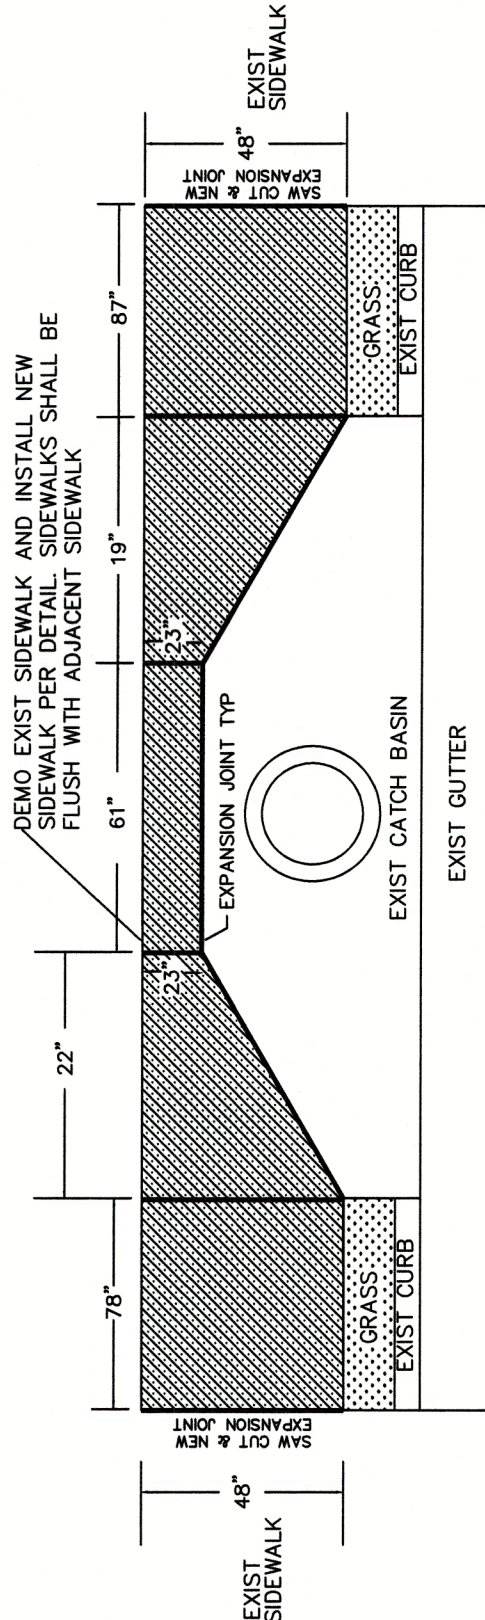

SIDEWALK REPAIR 345 STONEWYCK
NTS

